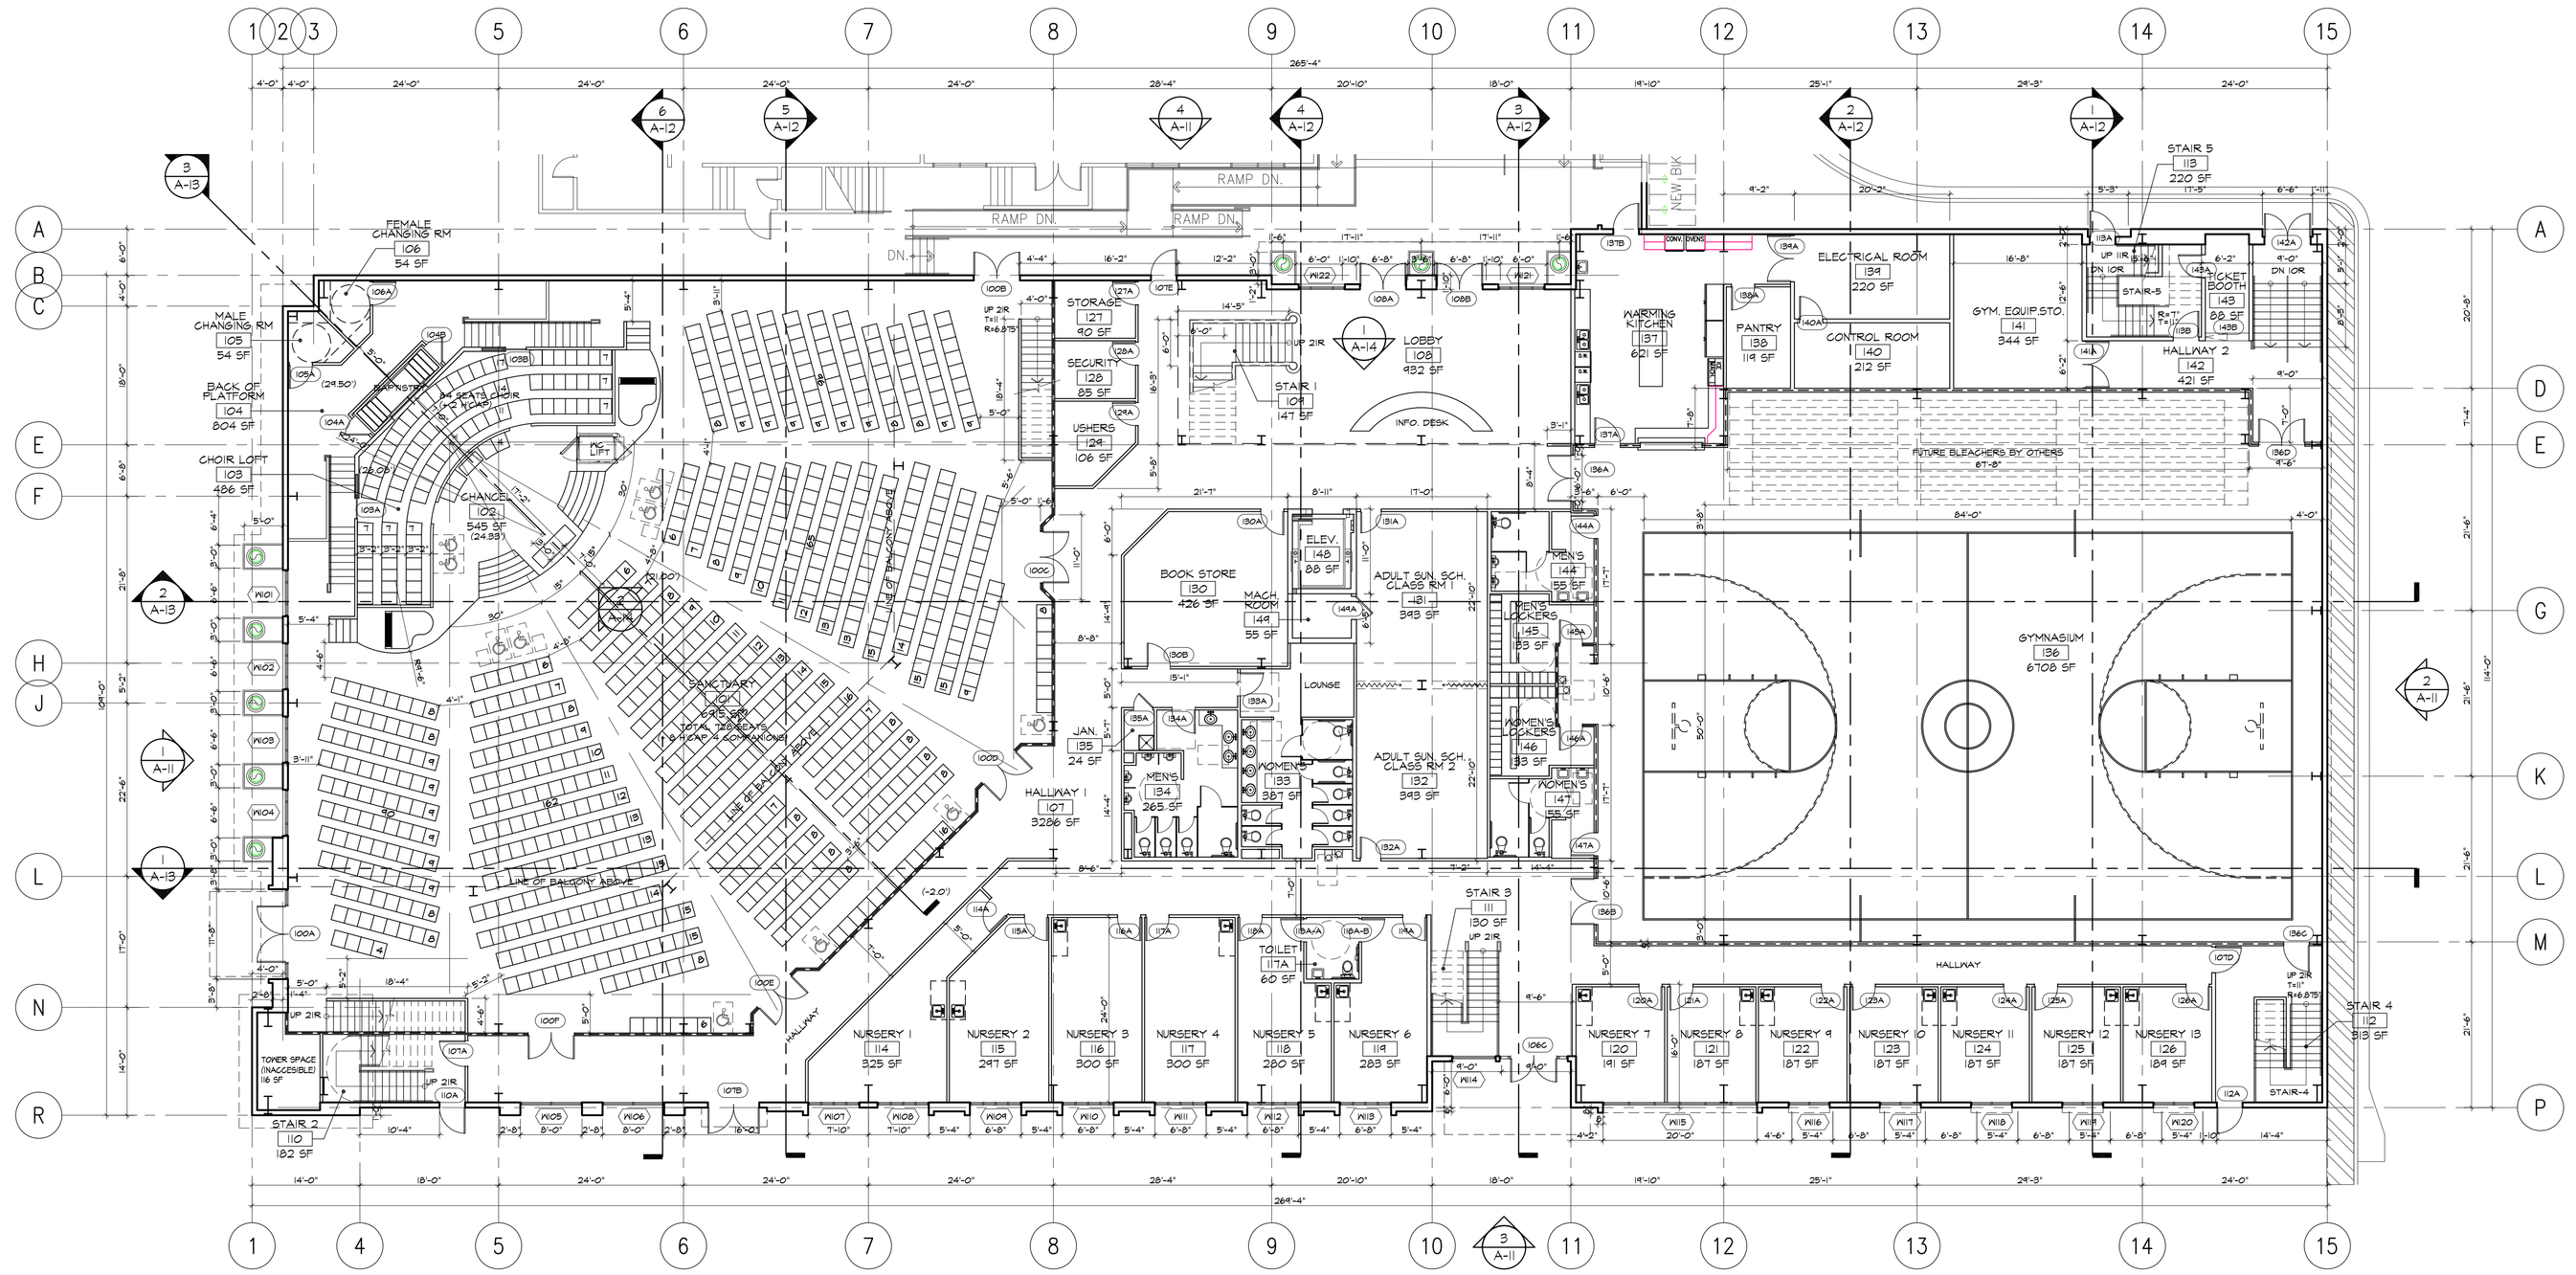

1 FIRST FLOOR PLAN
Scale: 3/32" = 1'-0"

NORTH

FLOOR PLAN LEGEND:

- EXTERIOR WALLS (SEE STRUCTURAL DETAILS) W/ R-13 BATT INSULATION & 5/8" TYPE 'X' GYPSUM BOARD BOTH SIDES
- 1-HR CONSTRUCTION WALLS, 4" METAL STUD @ 16" O.C. W/ R-11 BATT INSULATION & 2-LAYERS OF 5/8" TYPE 'X' GYPSUM BOARD BOTH SIDES
- INTERIOR NON-BEARING WALLS, 4" METAL STUDS @ 24" O.C. W/ R-11 BATT INSULATION & 5/8" GYPSUM BOARD BOTH SIDES
- I — PRE-ENGINEERED COLUMNS BY NUCOR METAL BUILDING SYSTEMS
- (100A) — DOOR REFERENCE NUMBER, REFER TO SHEET D-01
- (W01) — WINDOW TYPE, REFER TO SHEET D-02
- EXIT — EXIT SIGN

Feb 01, 2010 - 1:36pm

Consultants:

A Project for:

PACIFIC BAPTIST CHURCH
3332 Magnolia Ave, Long Beach, CA 90806
Phone (562) 424 7714 Fax (562) 426 8282

Seal:

Project Name and Location:

NEW CHURCH BUILDING WITH EXISTING SCHOOL ON-SITE

3300 MAGNOLIA AVENUE,
LONG BEACH, CALIFORNIA
90806

Revisions:

No.	Description	Date
-	PLAN CHECK SUBMITTAL	04.01.10
-	GRADING PERMIT APPROVAL	11.24.09
-	PLANNING PRELIM PC REVIEW	09.23.09
-	DEMOLITION PERMIT APPROVAL	06.11.09
-	SITE PLAN REVIEW APPROVAL (0711-16)	12.16.08

Project No.: 200605
Drawn By:
Reviewed By:
Scale: 3/32" = 1'-0"
Date: 01.02.10
Filename: A-01.dwg

Sheet Title:

First Floor Plan

Sheet #:

A-01

© 2010 PBC